ATTACHMENT C
ELECTRIC BUS CHARGING STATION SITE PLAN

Phase 1 Included:

1. New 2500kVA Utility Service
2. EV Charging Equipment
3. Future Electrical Infrastructure
4. Civil Site Upgrades
5. DER Switchboard
6. CMU Fire Barrier Wall
7. Overhead Solar Canopy
8. Battery Energy Storage System

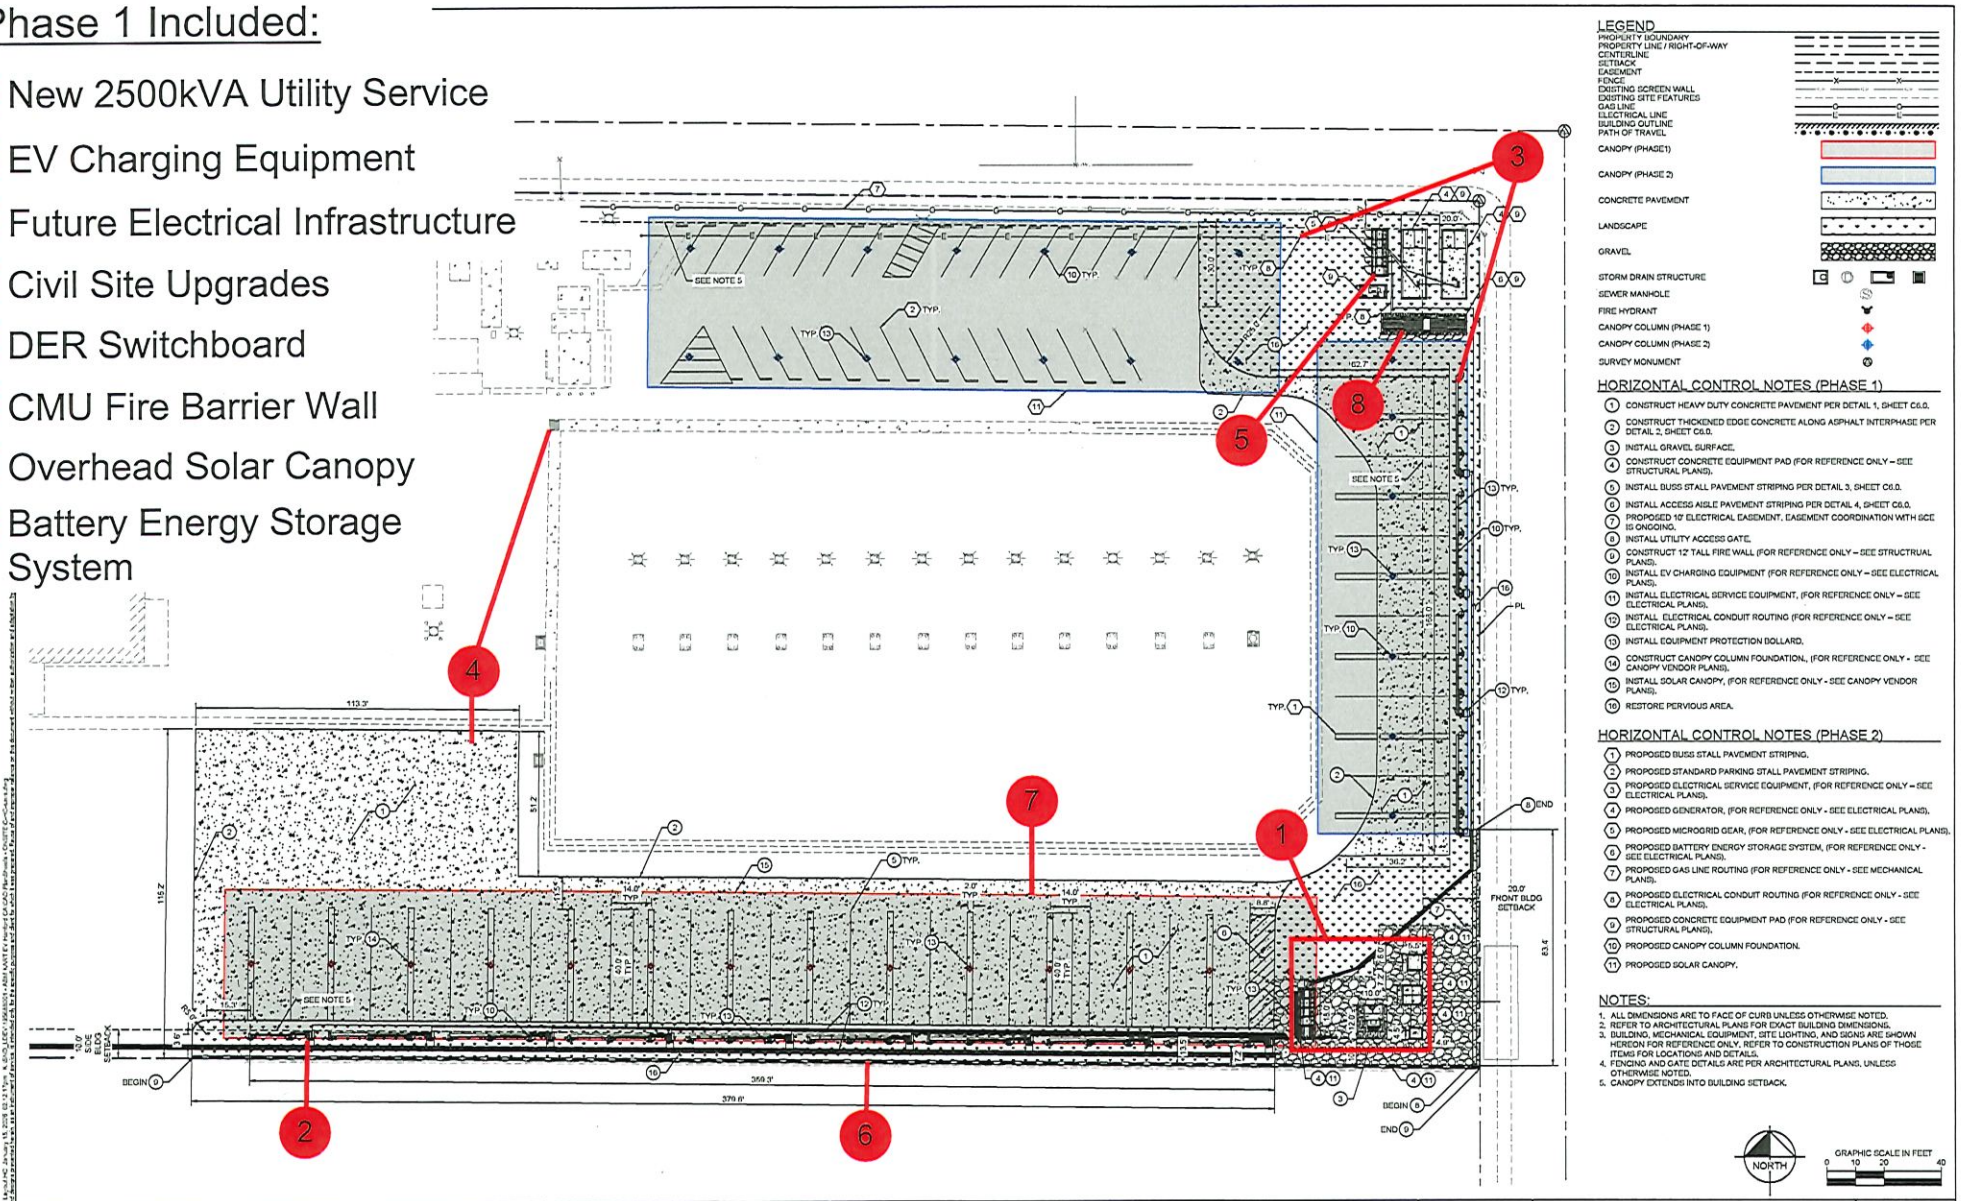

KIMLEY-HORN SHALL HAVE NO LIABILITY WHATSOEVER FOR ANY COSTS ARISING OF THE CLIENTS DECISION TO OBTAIN BIDS, ORDER MATERIALS, OR PROCEED WITH CONSTRUCTION BEFORE KIMLEY-HORN HAS ISSUED FINAL, FULLY-APPROVED PLANS AND SPECIFICATIONS. THE CLIENT ACKNOWLEDGES THAT ALL PRELIMINARY PLANS ARE SUBJECT TO SUBSTANTIAL REVISIONS UNTIL PLANS ARE FULLY APPROVED AND ALL PERMITS OBTAINED.

No.	REVISIONS	DATE	BY

Kimley»Horn

© 2026 KIMLEY-HORN AND ASSOCIATES, INC.
401 B STREET, SUITE 500, SAN DIEGO, CA 92101
PHONE: 619-234-9411
WWW.KIMLEY-HORN.COM

KHA PROJECT	195688001
DATE	10/22/2025
SCALE	AS SHOWN
DESIGNED BY	CM
DRAWN BY	AD
CHECKED BY	MD

ABM

KINGS AREA REGIONAL TRANSIT (KART)
ELECTRIC BUS CHARGING
629 W. DAVIS STREET HANFORD, CA 93230
PREPARED FOR
ABM eMobility
CITY OF HANFORD CA

HORIZONTAL CONTROL

SHEET NUMBER
C4.0

Phase 2 Options:

1. Eastern Solar Canopy
2. Eastern Concrete Pavement
3. Natural Gas Generator 1
4. Northern Solar Canopy
5. Natural Gas Generator 2

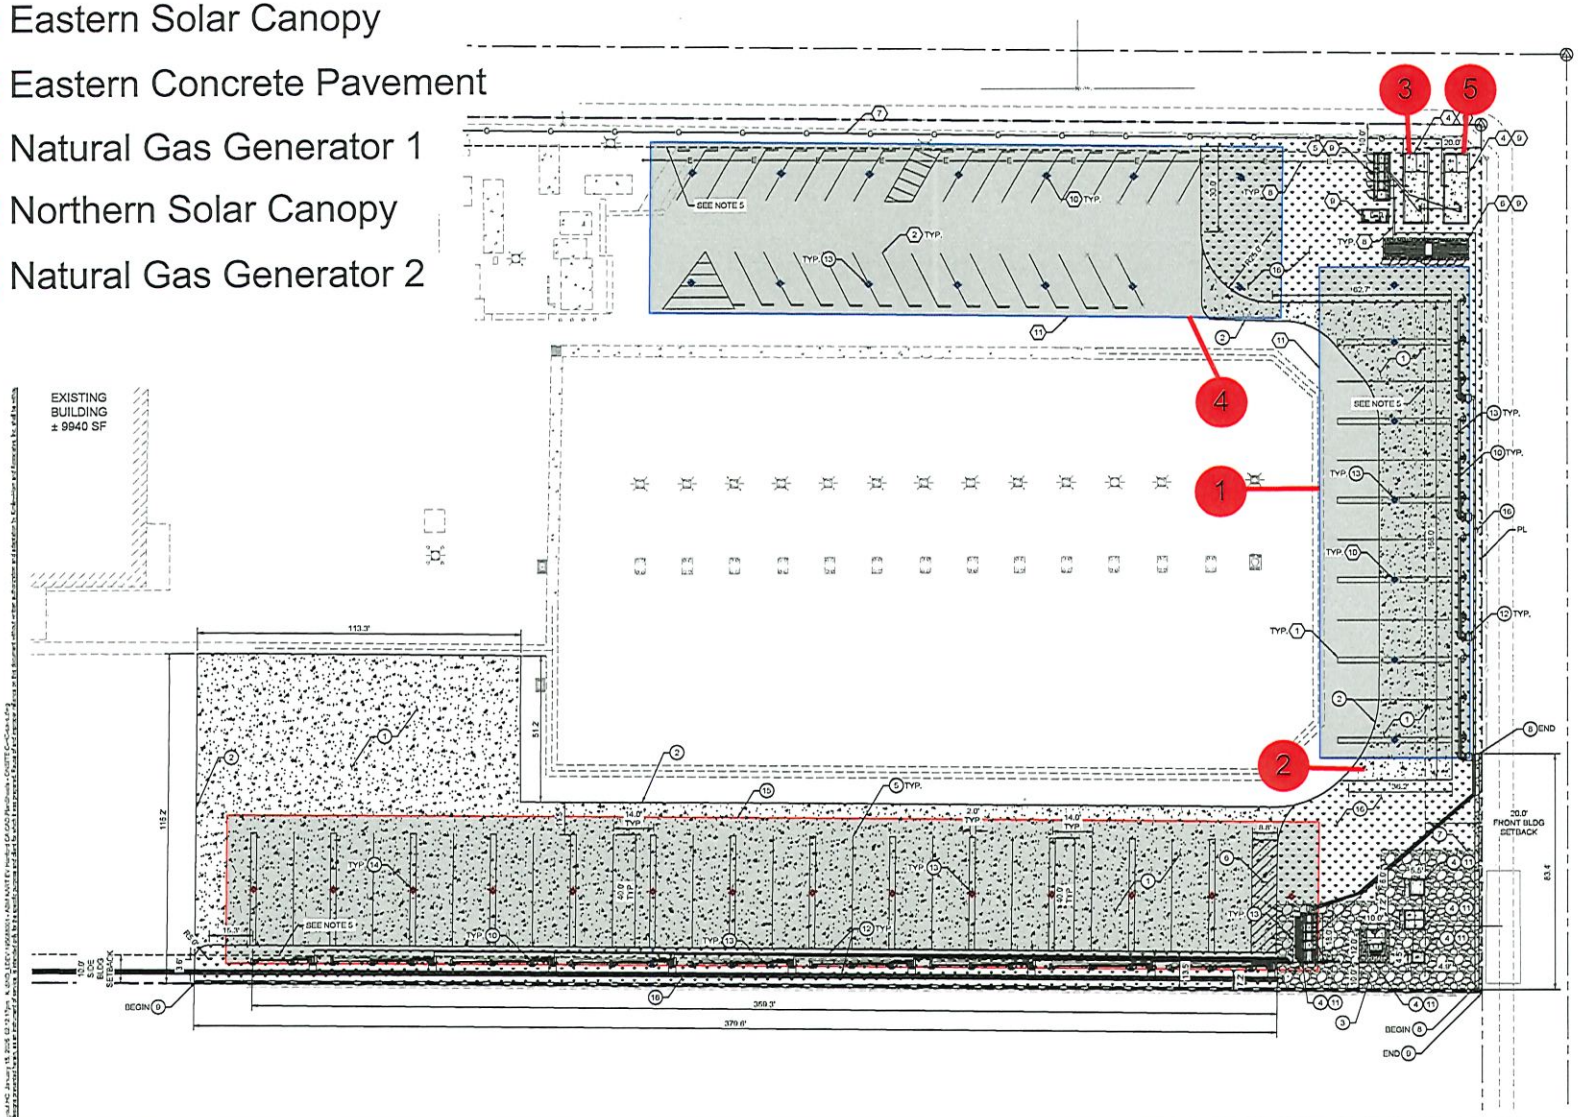

LEGEND

PROPERTY BOUNDARY
PROPERTY LINE / RIGHT-OF-WAY
CENTERLINE
SETBACK
EASEMENT
FENCE
EXISTING SCREEN WALL
EXISTING SITE FEATURES
GAS LINE
ELECTRICAL LINE
BUILDING OUTLINE
PATH OF TRAVEL
CANOPY (PHASE1)
CANOPY (PHASE 2)
CONCRETE PAVEMENT
LANDSCAPE
GRAVEL
STORM DRAIN STRUCTURE
SEWER MANHOLE
FIRE HYDRANT
CANOPY COLUMN (PHASE 1)
CANOPY COLUMN (PHASE 2)
SURVEY MONUMENT

HORIZONTAL CONTROL NOTES (PHASE 1)

1. CONSTRUCT HEAVY DUTY CONCRETE PAVEMENT PER DETAIL 1, SHEET C6.0.
2. CONSTRUCT THICKENED EDGE CONCRETE ALONG ASPHALT INTERPHASE PER DETAIL 2, SHEET C6.0.
3. INSTALL GRAVEL SURFACE.
4. CONSTRUCT CONCRETE EQUIPMENT PAD (FOR REFERENCE ONLY – SEE STRUCTURAL PLANS).
5. INSTALL BUSS STALL PAVEMENT STRIPING PER DETAIL 3, SHEET C6.0.
6. INSTALL ACCESS AISLE PAVEMENT STRIPING PER DETAIL 4, SHEET C6.0.
7. PROPOSED 10' ELECTRICAL EASEMENT. EASEMENT COORDINATION WITH SCE IS ONGOING.
8. INSTALL UTILITY ACCESS GATE.
9. CONSTRUCT 12' TALL FIRE WALL (FOR REFERENCE ONLY – SEE STRUCTRUAL PLANS).
10. INSTALL EV CHARGING EQUIPMENT (FOR REFERENCE ONLY – SEE ELECTRICAL PLANS).
11. INSTALL ELECTRICAL SERVICE EQUIPMENT, (FOR REFERENCE ONLY – SEE ELECTRICAL PLANS).
12. INSTALL ELECTRICAL CONDUIT ROUTING (FOR REFERENCE ONLY – SEE ELECTRICAL PLANS).
13. INSTALL EQUIPMENT PROTECTION BOLLARD.
14. CONSTRUCT CANOPY COLUMN FOUNDATION., (FOR REFERENCE ONLY - SEE CANOPY VENDOR PLANS).
15. INSTALL SOLAR CANOPY, (FOR REFERENCE ONLY - SEE CANOPY VENDOR PLANS).
16. RESTORE PERVIOUS AREA.

HORIZONTAL CONTROL NOTES (PHASE 2)

1. PROPOSED BUSS STALL PAVEMENT STRIPING.
2. PROPOSED STANDARD PARKING STALL PAVEMENT STRIPING.
3. PROPOSED ELECTRICAL SERVICE EQUIPMENT, (FOR REFERENCE ONLY – SEE ELECTRICAL PLANS).
4. PROPOSED GENERATOR, (FOR REFERENCE ONLY - SEE ELECTRICAL PLANS).
5. PROPOSED MICROGRID GEAR, (FOR REFERENCE ONLY - SEE ELECTRICAL PLANS).
6. PROPOSED BATTERY ENERGY STORAGE SYSTEM, (FOR REFERENCE ONLY - SEE ELECTRICAL PLANS).
7. PROPOSED GAS LINE ROUTING (FOR REFERENCE ONLY - SEE MECHANICAL PLANS).
8. PROPOSED ELECTRICAL CONDUIT ROUTING (FOR REFERENCE ONLY - SEE ELECTRICAL PLANS).
9. PROPOSED CONCRETE EQUIPMENT PAD (FOR REFERENCE ONLY - SEE STRUCTURAL PLANS).
10. PROPOSED CANOPY COLUMN FOUNDATION.
11. PROPOSED SOLAR CANOPY.

NOTES:

1. ALL DIMENSIONS ARE TO FACE OF CURB UNLESS OTHERWISE NOTED.
2. REFER TO ARCHITECTURAL PLANS FOR EXACT BUILDING DIMENSIONS.
3. BUILDING, MECHANICAL EQUIPMENT, SITE LIGHTING, AND SIGNS ARE SHOWN HEREON FOR REFERENCE ONLY. REFER TO CONSTRUCTION PLANS OF THOSE ITEMS FOR LOCATIONS AND DETAILS.
4. FENCING AND GATE DETAILS ARE PER ARCHITECTURAL PLANS, UNLESS OTHERWISE NOTED.
5. CANOPY EXTENDS INTO BUILDING SETBACK.

NORTH

GRAPHIC SCALE IN FEET 0 10 20 40

KIMLEY-HORN SHALL HAVE NO LIABILITY WHATSOEVER FOR ANY COSTS ARISING OF THE CLIENTS DECISION TO OBTAIN BIDS, ORDER MATERIALS, OR PROCEED WITH CONSTRUCTION BEFORE KIMLEY-HORN HAS ISSUED FINAL, FULLY-APPROVED PLANS AND SPECIFICATIONS. THE CLIENT ACKNOWLEDGES THAT ALL PRELIMINARY PLANS ARE SUBJECT TO SUBSTANTIAL REVISIONS UNTIL PLANS ARE FULLY APPROVED AND ALL PERMITS OBTAINED.

No.	REVISIONS	DATE	BY

Kimley»Horn

© 2026 KIMLEY-HORN AND ASSOCIATES, INC.
401 B STREET, SUITE 600, SAN DIEGO, CA 92101
PHONE: 619-234-9411
WWW.KIMLEY-HORN.COM

KHA PROJECT	165660001
DATE	10/22/2025
SCALE	AS SHOWN
DESIGNED BY	CM
DRAWN BY	AD
CHECKED BY	MD

ABM

KINGS AREA REGIONAL TRANSIT (KART)
ELECTRIC BUS CHARGING
629 W. DAVIS STREET HANFORD, CA 93230
PREPARED FOR
ABM eMobility
CITY OF HANFORD CA

HORIZONTAL CONTROL

SHEET NUMBER
C4.0